


919-422

W. W. HULL ET AL
223,06.0397
UNE LIVED
R. R. 161-080-322

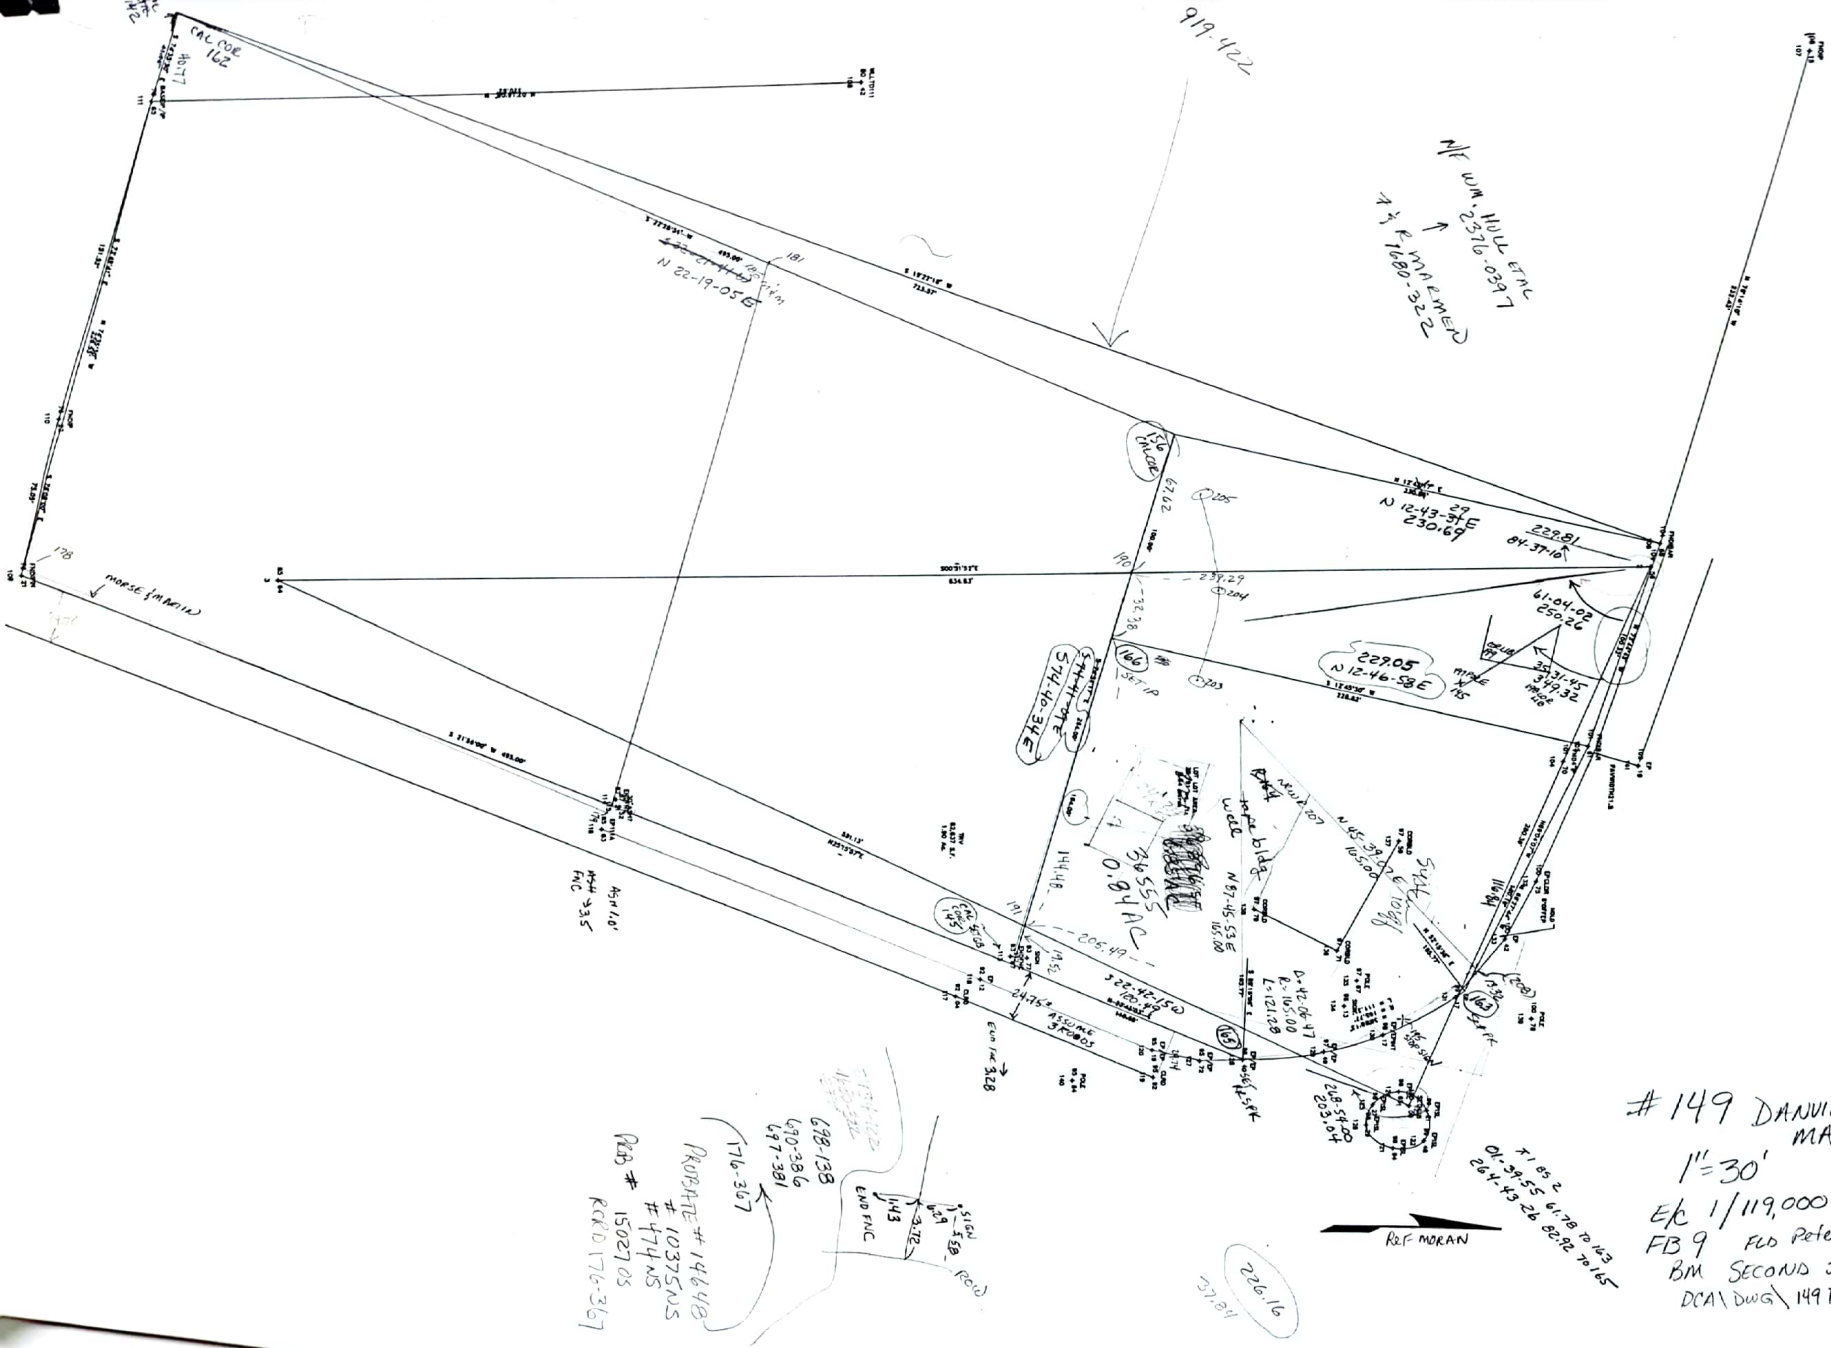

#149 DANVILLE VILLAGE MARKET

1"=30'

EC 1/119,000

FB 9 FLD Petend, Susan F


BM SECONDS JOB 14

DCA\DWG\149 DVM

R.F. MORAN

PROBATE # 14648
10375
474 NS
RAB # 1502705
RABD 176-367
176-367
698-138
670-386
697-381

END FILE
RECD

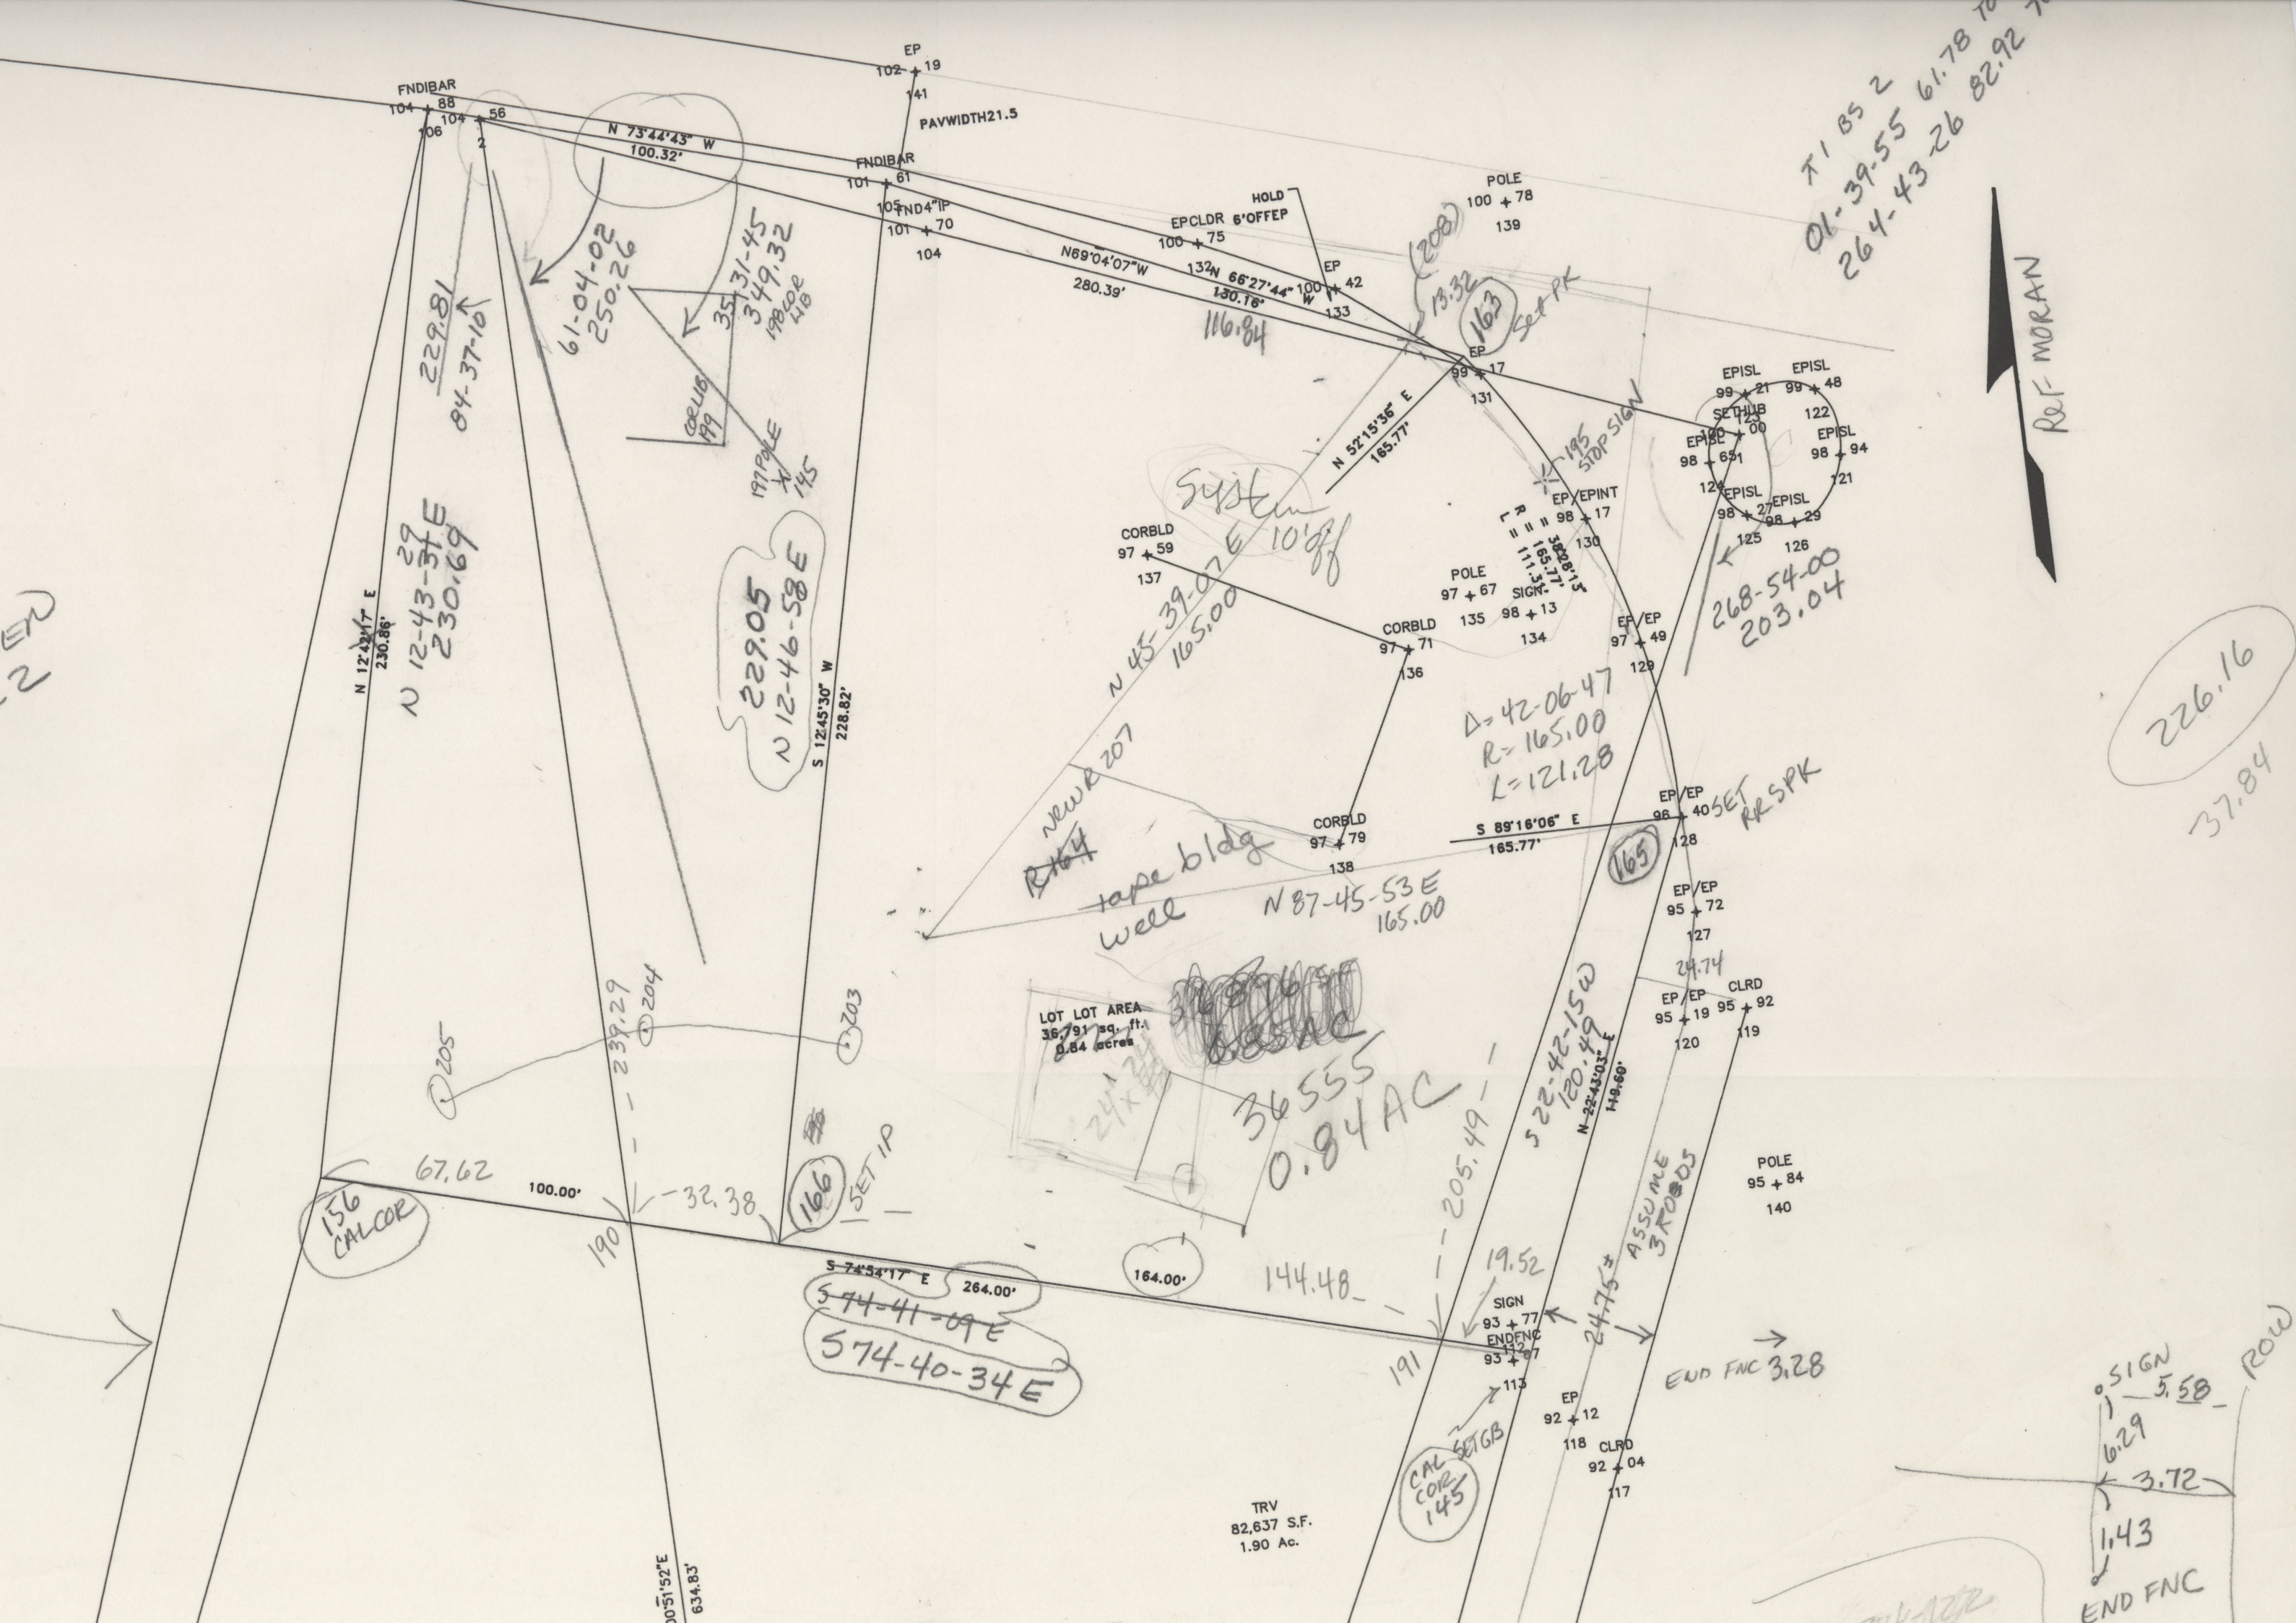

Command= 210-

Point#, Start#-End# or G#= 1-1151

| Bearing | Distance | Elev | Descrip | Pnt. | Northing | Easting | Type |
|---|----------|------|----------|------|-----------|-----------|------|
| -----08-22-2023-----12:20:42-----D:...\BMSECOND | | | | | | | |
| | 100.00 | | SETHUB | 1 | 5000.0000 | 5000.0000 | OCC |
| | 104.56 | | | 2 | 5100.1694 | 4738.1146 | TRA |
| | 85.64 | | | 3 | 4465.4149 | 4747.6933 | TRA |
| | 100.00 | | | 4 | 5000.0000 | 5000.0000 | TRA |
| | 101.70 | | FND4"IP | 104 | 5064.5214 | 4830.9131 | SS |
| | 101.61 | | FNDIBAR | 105 | 5075.7204 | 4823.6282 | SS |
| | 104.88 | | FNDIBAR | 106 | 5103.8006 | 4727.3189 | SS |
| | 108.15 | | FNDIP | 107 | 5159.0998 | 4501.5646 | SS |
| | 80.42 | | WLLTO111 | 108 | 4730.3938 | 4515.1410 | SS |
| | 76.21 | | FNDIPIN | 109 | 4349.8342 | 4746.2226 | SS |
| | 76.22 | | FNDIP | 110 | 4367.8217 | 4673.3565 | SS |
| | 70.65 | | BASEIP/I | 111 | 4410.0229 | 4527.8338 | SS |
| | 93.77 | | SIGN | 112 | 4816.2569 | 4928.1040 | SS |
| | 93.67 | | ENDFNC | 113 | 4808.5662 | 4927.4013 | SS |
| | 87.21 | | ENDFNC | 114 | 4621.0942 | 4851.6359 | SS |
| | 87.52 | | 30"ASH? | 115 | 4622.8752 | 4855.0749 | SS |
| | 85.63 | | EP111A | 116 | 4614.6858 | 4865.9541 | SS |
| | 92.04 | | CLRD | 117 | 4782.8143 | 4946.9534 | SS |
| | 92.12 | | EP | 118 | 4794.3070 | 4938.6403 | SS |
| | 95.92 | | CLRD | 119 | 4877.7128 | 4986.6843 | SS |
| | 95.19 | | EP/EP | 120 | 4876.8013 | 4973.0590 | SS |
| | 98.94 | | EPISL | 121 | 4993.0269 | 5021.2238 | SS |
| | 99.48 | | EPISL | 122 | 5007.7227 | 5017.4254 | SS |
| | 99.21 | | EPISL | 123 | 5008.4332 | 5002.3703 | SS |
| | 98.65 | | EPISL | 124 | 4994.7109 | 4992.9419 | SS |
| | 98.27 | | EPISL | 125 | 4982.6063 | 4999.5330 | SS |
| | 98.29 | | EPISL | 126 | 4979.8587 | 5009.6415 | SS |
| | 95.72 | | EP/EP | 127 | 4899.5577 | 4978.4407 | SS |
| | 96.40 | | EP/EP | 128 | 4920.0552 | 4977.8745 | SS |
| | 97.49 | | EP/EP | 129 | 4958.2742 | 4973.3318 | SS |
| | 98.17 | | EP/EPINT | 130 | 4986.0582 | 4964.8758 | SS |
| | 99.17 | | EP | 131 | 5019.5220 | 4946.1175 | SS |
| | 100.75 | | EPCLDR | 132 | 5054.6609 | 4888.8760 | SS |
| | 100.42 | | EP | 133 | 5041.4998 | 4917.2088 | SS |
| | 98.13 | | SIGN | 134 | 4967.0749 | 4950.7284 | SS |
| | 97.67 | | POLE | 135 | 4972.5906 | 4938.1295 | SS |
| | 97.71 | | CORBLD | 136 | 4962.7585 | 4923.5149 | SS |
| | 97.59 | | CORBLD | 137 | 4989.7244 | 4869.9052 | SS |
| | 97.79 | | CORBLD | 138 | 4923.1115 | 4903.5715 | SS |
| | 100.78 | | POLE | 139 | 5055.5866 | 4956.0377 | SS |
| | 95.84 | | POLE | 140 | 4839.3016 | 4988.4913 | SS |
| | 102.19 | | EP | 141 | 5099.2987 | 4832.8390 | SS |
| | | | | 142 | 4420.9537 | 4488.1725 | TRA |
| | | | | 143 | 4449.1691 | 4499.5341 | INT |
| | | | | 144 | 4340.6933 | 4768.9231 | INT |
| | | | | 145 | 4809.0057 | 4931.1187 | TRA |


JOB #14 DANVILLE VILLAGE MARKET [1151]

| Bearing | Distance | Elev | Descrip | Pnt. | Northing | Easting | Type |
|----------------------|----------|------|---------|----------|-----------|---------------------|------|
| -----08-22-2023----- | | | | 12:20:42 | ----- | -----D:...\BMSECOND | |
| | | | | 146 | 4799.4587 | 4953.9219 | INT |
| | | | | 147 | 4878.7314 | 4676.4928 | INT |
| | | | | 148 | 4919.3271 | 4977.3067 | TRA |
| | | | | 149 | 4921.4440 | 4811.5503 | TRA |
| | | | | 150 | 5022.9084 | 4942.6406 | TRA |
| | | | | 151 | 5074.8882 | 4823.3103 | TRA |
| | | | | 152 | 4852.5499 | 4773.0957 | TRA |
| | | | | 153 | 4809.0057 | 4931.1187 | TRA |
| | | | | 154 | 4877.7579 | 4676.2282 | TRA |
| | | | | 155 | 4887.2598 | 4963.8812 | INT |
| | | | | 156 | 4878.7748 | 4676.5047 | INT |
| | | | | 157 | 4878.3558 | 4677.4035 | TRA |
| | | | | 158 | 4809.6036 | 4932.2939 | TRA |
| | | | | 159 | 4919.9250 | 4978.4820 | TRA |
| | | | | 160 | 4922.0419 | 4812.7255 | TRA |
| | | | | 161 | 5023.5063 | 4943.8158 | TRA |
| | | | | 162 | 4420.8552 | 4488.5296 | TRA |
| | | | | 163 | 5023.7405 | 4942.9585 | TRA |
| | | | | 164 | 4922.2761 | 4811.8681 | TRA |
| | | | | 165 | 4920.1593 | 4977.6246 | TRA |
| | | | | 166 | 4852.3471 | 4772.9494 | TRA |
| | | | | 167 | 4420.8554 | 4488.5292 | TRA |
| | | | | 170 | 4852.3468 | 4772.9493 | TRA |
| | | | | 171 | 5075.7200 | 4823.6279 | TRA |
| | | | | 172 | 5023.7402 | 4942.9582 | TRA |
| | | | | 173 | 4922.2758 | 4811.8678 | RP |
| | | | | 174 | 4920.1590 | 4977.6243 | TRA |
| | | | | 175 | 4809.0057 | 4931.1184 | TRA |
| | | | | 176 | 4619.7720 | 4854.9193 | INT |
| | | | | 177 | 4807.6352 | 4929.7134 | INT |
| | | | | 178 | 4350.7112 | 4743.0405 | TRA |
| | | | | 179 | 4616.8097 | 4858.3298 | TRA |
| | | | | 180 | 4686.9537 | 4603.8188 | TRA |
| | | | | 181 | 4689.1314 | 4598.6564 | TRA |
| | | | | 182 | 4887.2621 | 4963.8607 | INT |
| | | | | 183 | 4622.4961 | 4856.0162 | INT |
| | | | | 184 | 4809.9887 | 4927.5313 | INT |
| | | | | 185 | 4814.1032 | 4933.2515 | INT |
| | | | | 186 | 4807.3395 | 4930.4477 | INT |
| | | | | 187 | 4814.1032 | 4933.2515 | INT |
| | | | | 190 | 4860.9032 | 4741.7253 | INT |
| | | | | 191 | 4814.1646 | 4912.2918 | INT |
| | | | | 192 | 4814.1677 | 4912.2932 | SS |
| | | | | 193 | 5023.7381 | 4942.9626 | SS |
| | | | | 194 | 4920.1561 | 4977.6242 | SS |
| | | | | 195 | 4995.5959 | 4957.1558 | SS |
| | | | | 196 | 4989.7055 | 4869.9067 | SS |
| | | | | 197 | 5016.4374 | 4794.4161 | SS |
| | | | | 198 | 5055.5464 | 4790.8814 | SS |
| | | | | 199 | 5024.6596 | 4782.3626 | SS |
| | | | | 200 | 4904.7955 | 4824.6148 | SS |
| | | | | 201 | 4852.3476 | 4772.9486 | SS |
| | | | | 202 | 4809.0059 | 4931.1178 | SS |
| | | | | 203 | 4891.8790 | 4704.4562 | SS |
| | | | | 204 | 4902.4516 | 4750.7196 | SS |
| | | | | 205 | 4893.3639 | 4793.5272 | SS |
| | | | | 206 | 4950.4062 | 4850.1605 | SS |
| | | | | 207 | 4913.7239 | 4812.7502 | INT |


JOB #14 DANVILLE VILLAGE MARKET [1151]

| Bearing | Distance | Elev | Descrip | Pnt. | Northing | Easting | Type |
|----------------------|----------|------|---------|----------|---------------------|-----------|------|
| -----08-22-2023----- | | | | 12:20:42 | -----D:...\BMSECOND | | |
| | | | | 208 | 5029.0617 | 4930.7425 | INT |

Point#, Start#-End# or G#= 4-

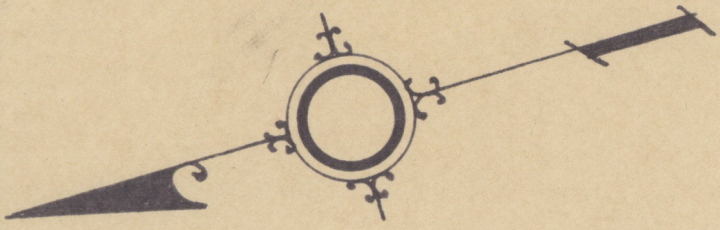



PLAN OF LAND IN
DANVILLE, N.H.
OWNED BY
DANVILLE FIRE ASSOCIATION
SCALE 1"=100' MARCH 1972

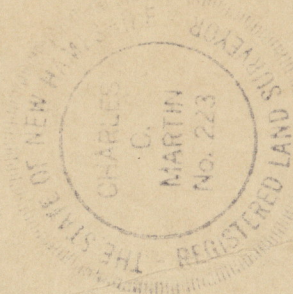

MORSE, MARTIN
13 FERRY ST.
HAVERHILL, MASS.

COMPILED FROM EXISTING RECORDS

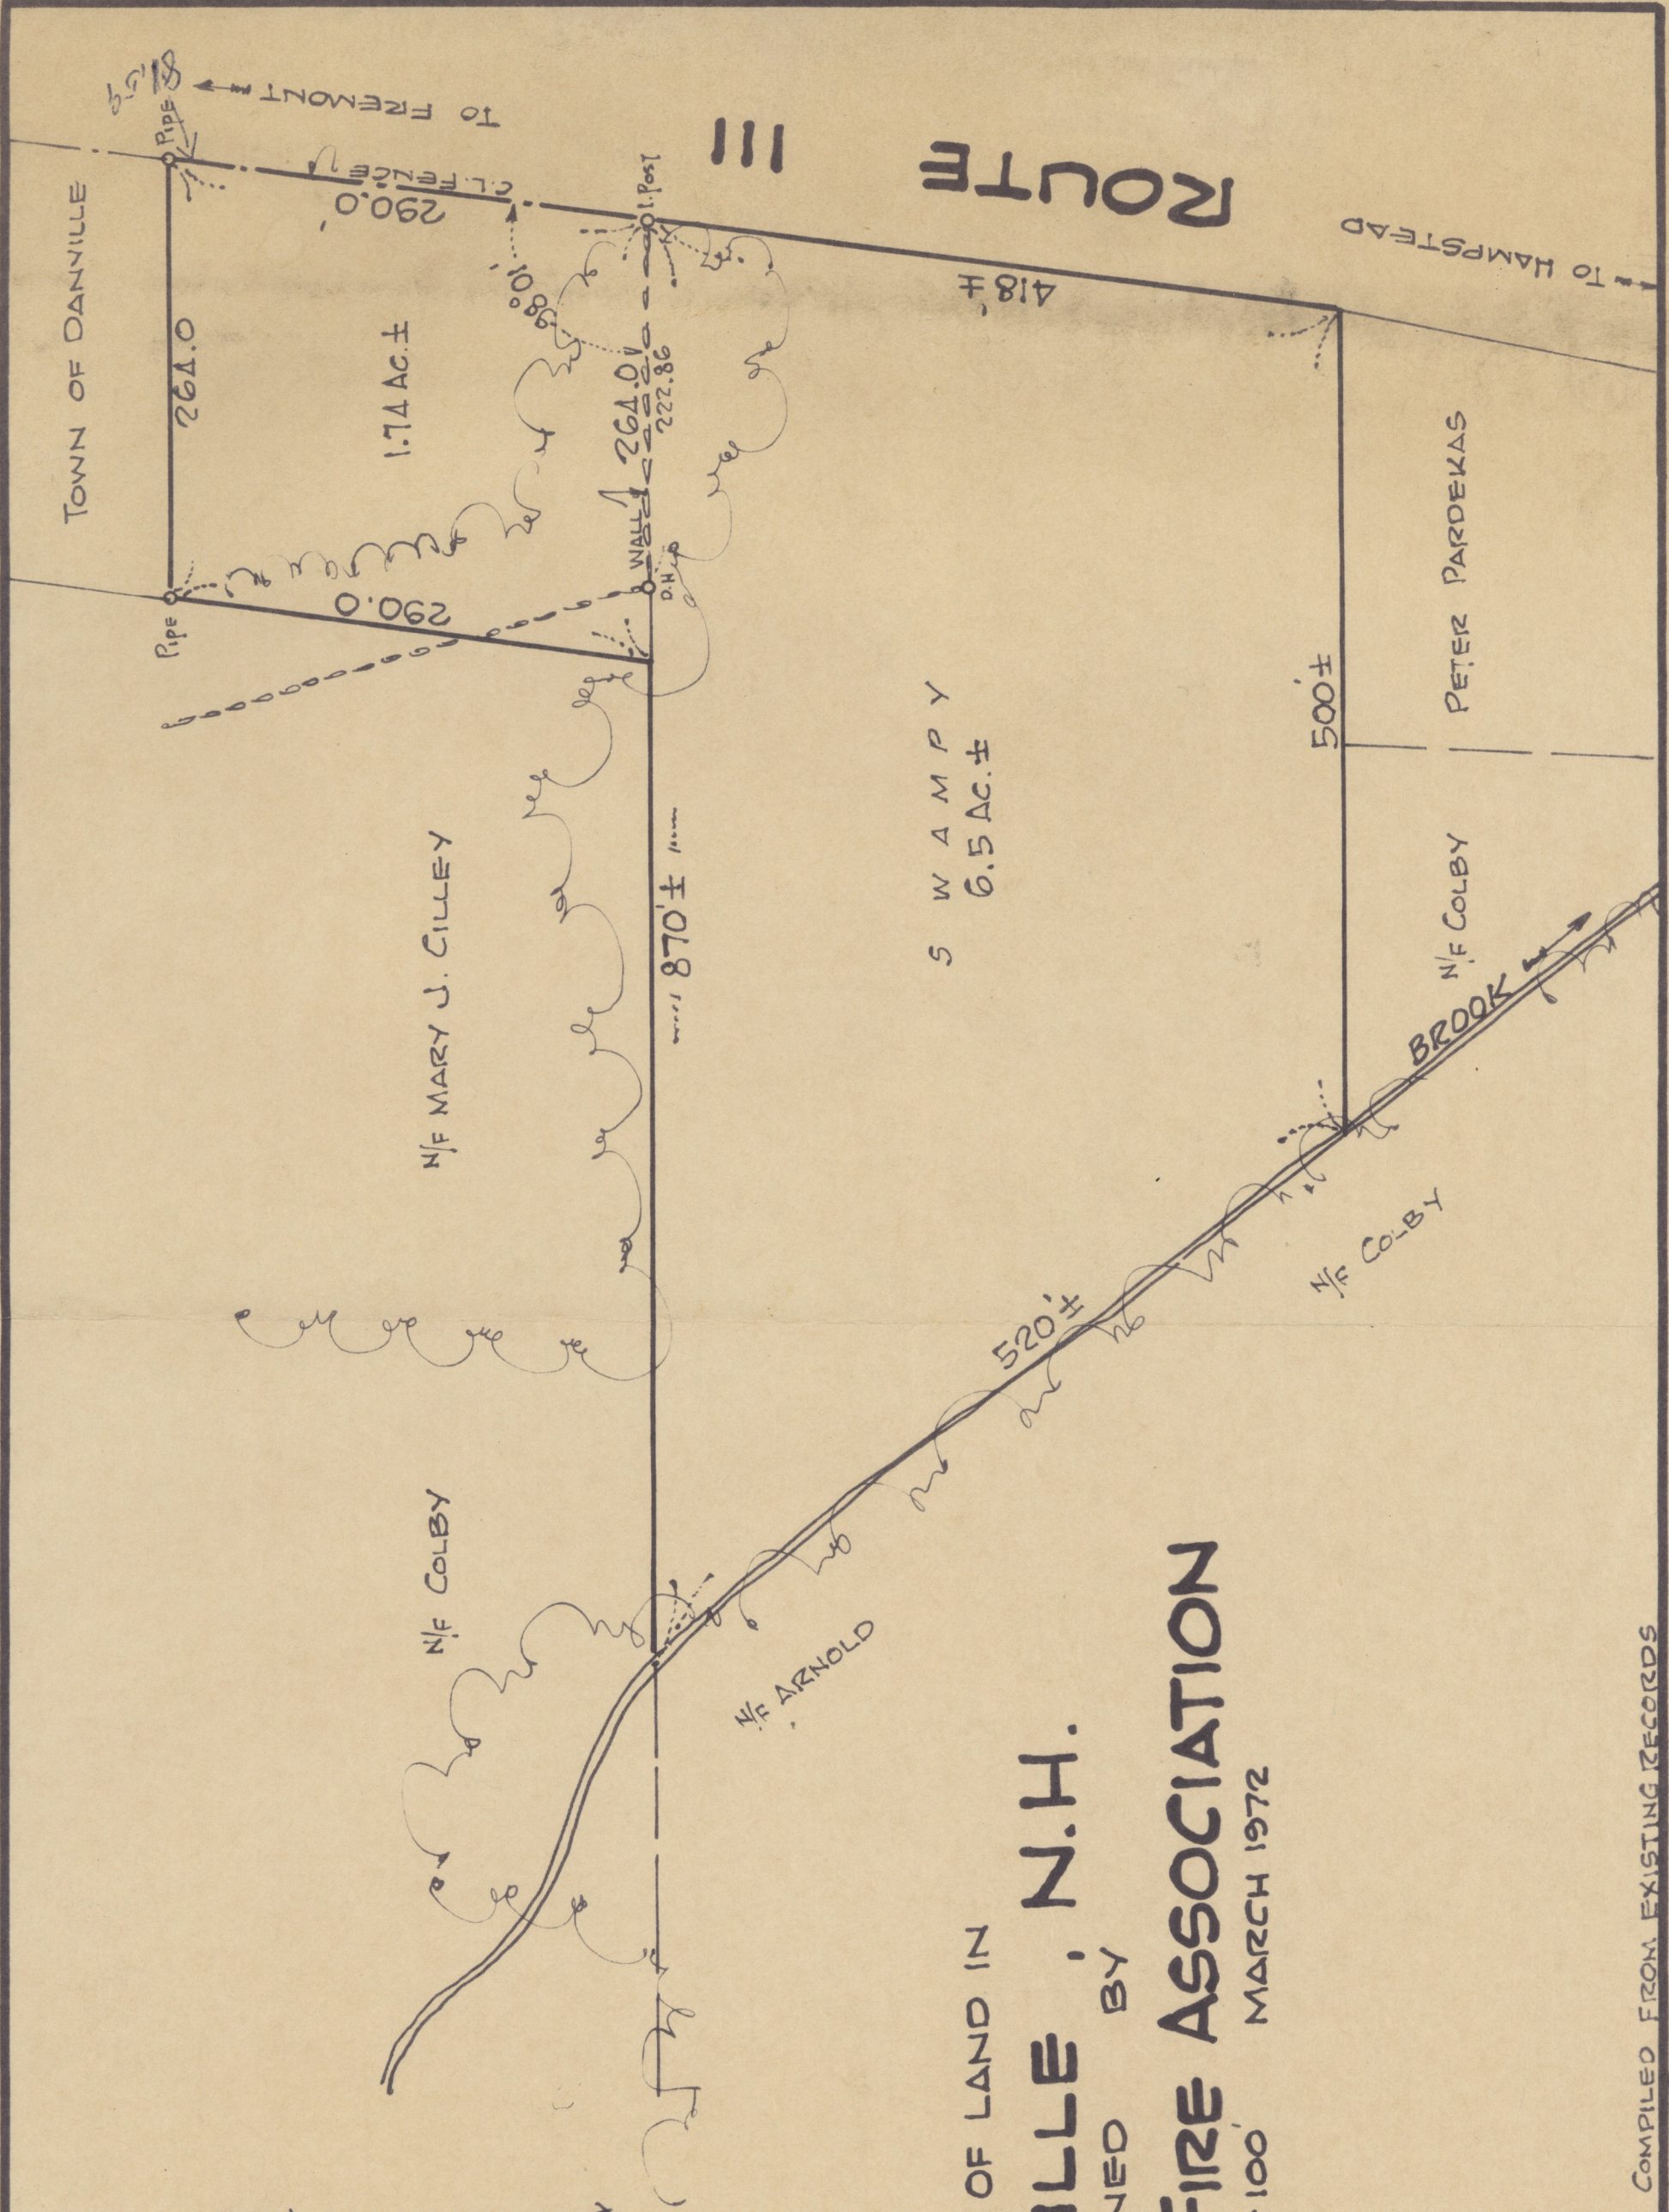

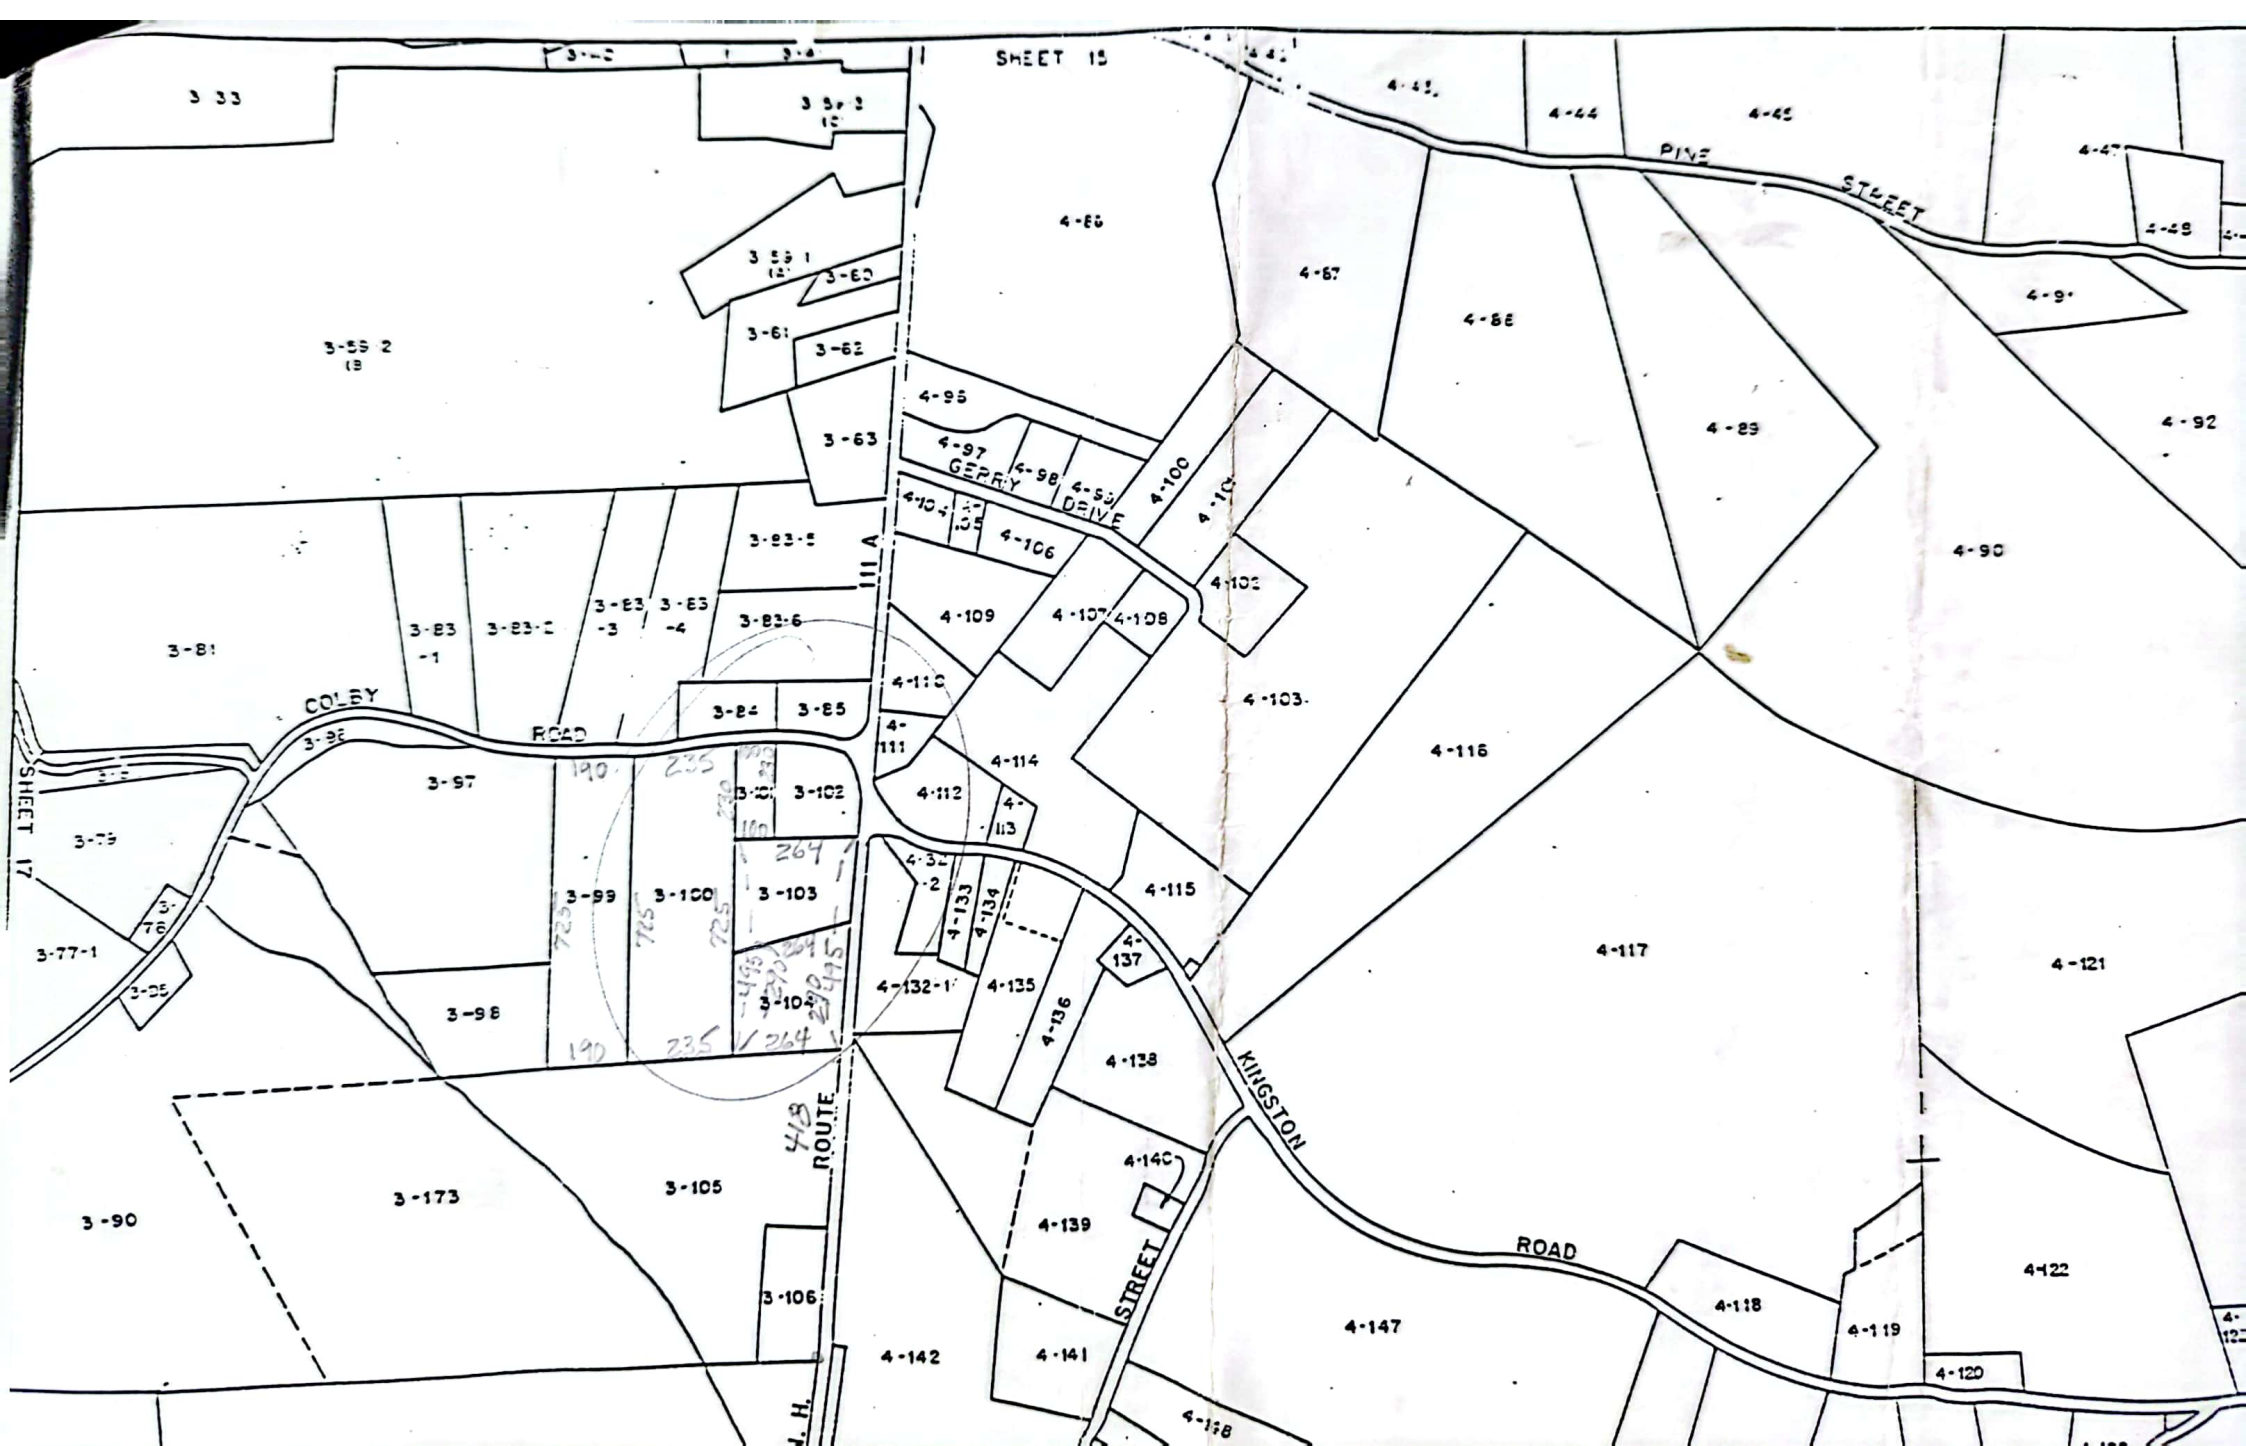

2882-830 have copy

DD 7/19/78
RD 7/25/78

2316-1861 FORECLOSURE
OF 2277-177

BY GORTON
FROM ESSIGMAN

2277-176

ESSIGMAN
↑
GORTON

DD 3/7/77
RD 3/7/77

GORTON

5/12/49 DD

1132-102

Collins & ux

919-287

1132-104

Mary Dunse

Collins

RD 6/6/49

DD 7/23/31

DD 12/1/24
RD 9/17/25

799-322

Collins & Johnson
↑
B. Hines
George Hines

same desc
NO BACK REF

TEE GEORGE B HINES

1920-39

1882-1919

690-386

697-381 confirms

↑

Mary J. Cilley

TEE 1882-1919

TOR 1882-1919

699-386

691-299

697-381

698-138 11/22/15

consums
prior

699-0140

RD 11/22/15

6 ACRES

abouting
George Hines
mortgage

Sidney W.
Huntington
to Mary J. Cilley

See


698-138

Mary A Swasen

TOR → TEE
 dgar F. Sylvia A. Riley
 DANVILLE FIRE ASSOC
 VOL 1937 PG 209
 DEED DATE 10/11/68
 REC DATE 10/28/68
 STOCKTON SERVICES
 PO BOX 1308
 HAMPTON, NH 03842
 JOB 149

TOR → TEE
 VOL 824 PG 268
 DEED DATE
 REC DATE
 STOCKTON SERVICES
 PO BOX 1308
 HAMPTON, NH 03842
 JOB

TOWN DANVILLE

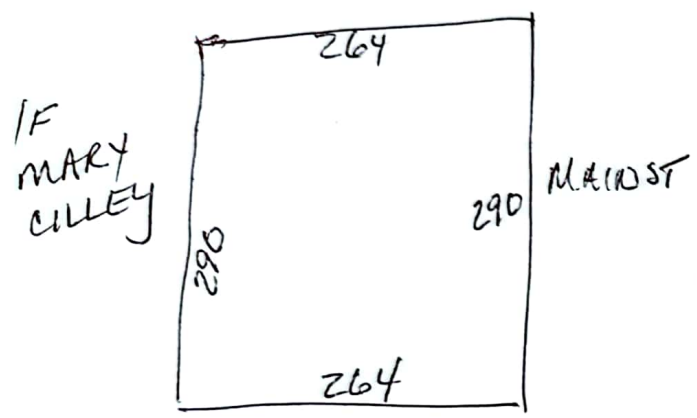

N/F MJ DIMOND

w/ ~~well~~ water
 & pipe rights
 to well
 ON TOWN LAND
 must be NURSING
 HOME UNLESS changed
 by TOWN OK
 ✓ same to us 11/63 by TOWN

↑ 964-200 foreclosure 12/7/39
 Ex. Banking
 ↑ 824-268 2/4/27 mortgage
 Danville Building Association
 ↑ 733-197 7/21/1919
 George B Hines et al
 ↑ 698-219 (copy
 George B Hines)

| | | | | | |
|------------------|---|-----|----|----|-----------|
| TOR | → | TEE | V | PG | SAME DESC |
| TOWN OF DANVILLE | | | DD | | |
| | | | RD | | |
| | | | RC | | |
| | | | DD | | |
| | | | RD | | |
| | | | RC | | |
| | | | DD | | |
| | | | RD | | |
| | | | RC | | |

| | | | | | |
|-----|---|-----|----|----|-----------|
| TOR | → | TEE | V | PG | SAME DESC |
| | | | DD | | |
| | | | RD | | |
| | | | RC | | |
| | | | DD | | |
| | | | RD | | |
| | | | RC | | |
| | | | DD | | |
| | | | RD | | |
| | | | RC | | |

TOR → TEE

JOB

149

Merle D.
Kimball


Roland A
& Florence E.
Marmen

VOL 680 PG 322

DEED DATE 7/18/63

REC DATE 7/25/63

STOCKTON SERVICES
PO BOX 1308
HAMPTON, NH 03842

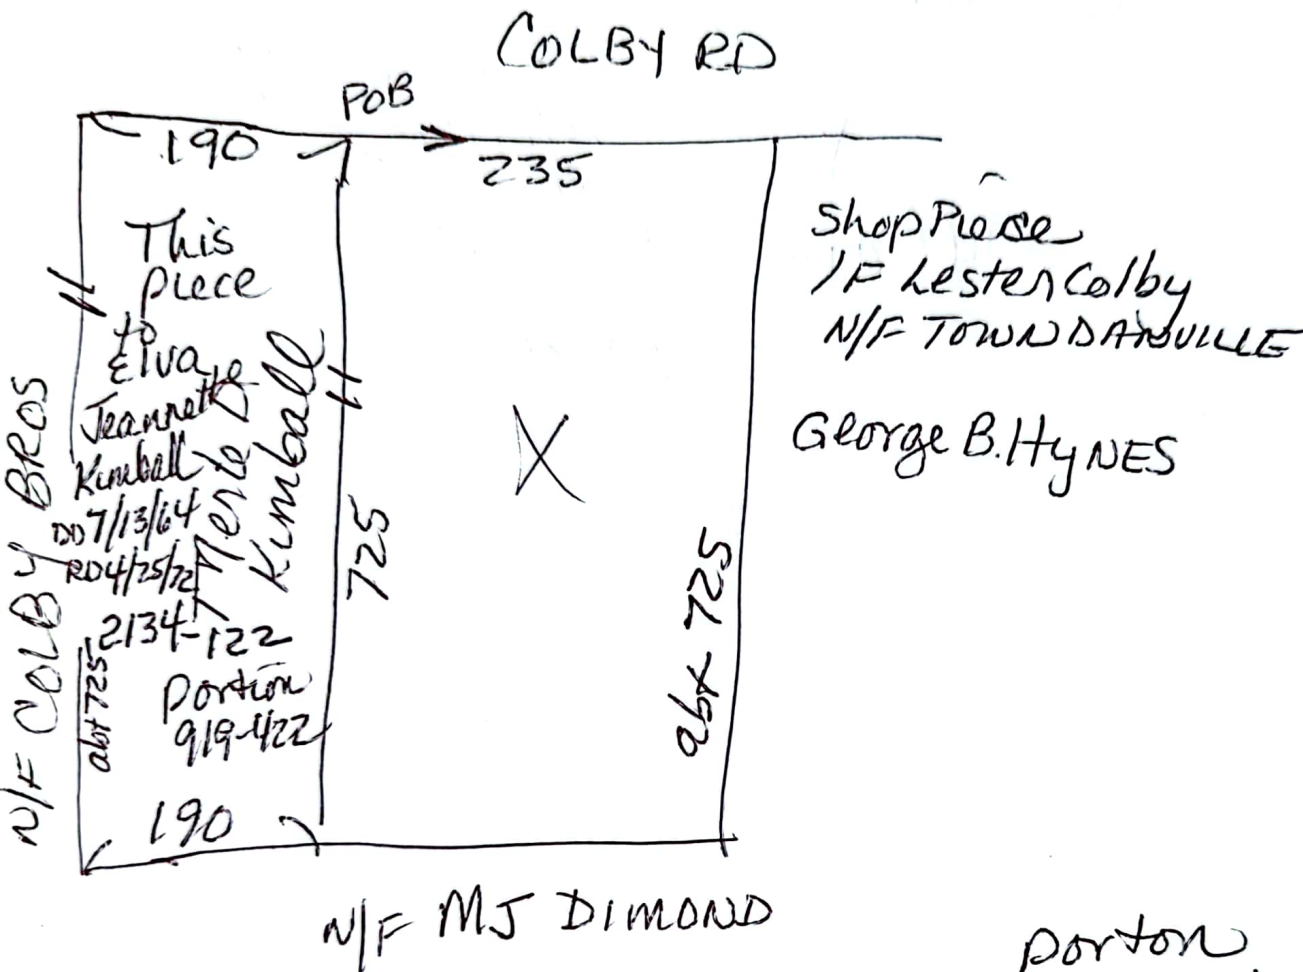

TOR

TEE

V

PG

SAME DESC

DD

RD

TOR

TEE

V

PG

SAME DESC

DD

RC

TOR

TEE

V

2376 PG 397

SAME DESC

DD 10/29/80

RD 10/30/80

AS ABOVE

TOR

TEE

V

PG

SAME DESC

DD

RD


MARMEN

WMCHULLETA

~~2376-397~~

17016

Hwy Kingston to Sandown

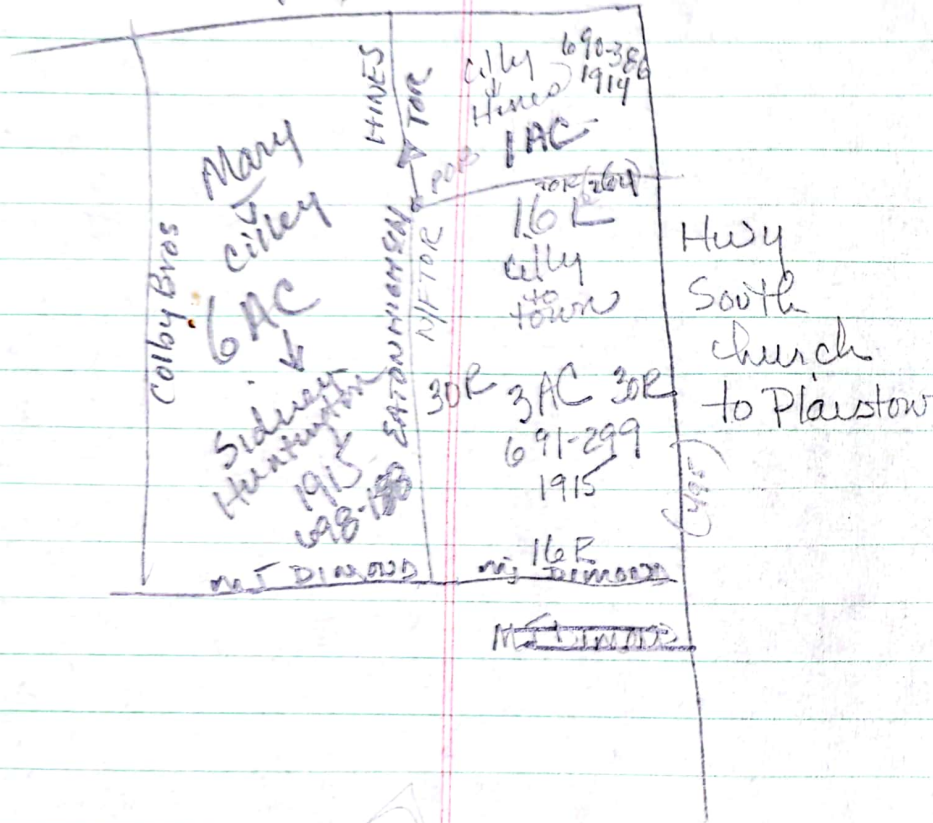

Mary A. Swasey
14648 7/27/1909

Livy - home place
10 ACRES

all r/E to Mary J. Cilley
(friend)

TEE SWASEY DANVILLE
1882-1919 682-0002 too late
704-088 N/L

TOR Mary A
1882-1919

637-068 N/L
698-138 ✓

- JACQUES -

ROW

271-3222

Rt 111A - DANVILLE

~~II~~

Bill Chamberlain

No New projects
@ COLBY ROAD

absolutely no layout

- Jacques -

ROD

271-3222

RT 111A - DAVOILLE

Bill Chamberlain

No New Projects
@ COLBY ROAD

absolutely no layout

Rockingham County Registry Of Deeds

EXETER, NH 03833

Request for copy of instrument recorded

10/10 1991

| GRANTOR | GRANTEE | BOOK | PAGE |
|----------|---------|-----------|------|
| C12195 | ✓ | 2882-830 | |
| 176-367 | ✓ | 690-386 | |
| 691-299 | ✓ | 697-381 | |
| 2046-323 | | 2852-0830 | |
| 698-219 | | 136-199 | |
| 698-138 | | C18736 | |

Total number of pages

CERTIFIED _____

Paid _____ Bill _____

WILL PICK UP STOCKTON SVCS

MAIL TO: _____

Order taken by: _____

Sent out by: _____

400

Baptism Ben
Eastman

of John
of King
6/11

Danville Vital Records

1760-1886

IN PROBATE

Marriage

Edson E. Swasey 27

Mary A. Eastman 31

Jan 27, 1879

Eastman 1870-1969

Calvin #474

George #14228

Melende #10375

\$ 16592

BIRTH

Eastman Mary A. d. July 10 1846

Calvin & Melinda (Sawyer)

Cover
1829
31
1848

X Calvin Eastman #474
8/9/1871

Invy

home farm Danville ^{some} 10 AC
Pasture & woodland on
hwy leading to Sandown ^{some} 30 AC
Piece of cleared land
on shore of Cub Pond
near Punch Pond brook ^{some} 7/4 AC
No will Elisha Quimby adm

next acc widow Melenda Eastman
son Leroy G. Eastman
daughter Mary A. Eastman

Melenda Eastman #10375
1/3/1900

Mary A. Swasey child & sole
heir
Invy home and 10 acres

Samuel Eastman #15027
11/12/1845 OS

Calvin Eastman
exec

Invy -

- 1) homestead farm
Danville 11 AC
- 2) Woodlot Danville 6 AC
- 3) Woodlot Danville 7 AC
- 4) Woodlot Sandown 3/4 AC
- 5) L & B in northerly part
of Danville 1/2 AC.

Will -

to wife Mary life estate
all R & E for until married
to son Sewell Eastman

(subject to above) ① all land
I purchased of Daniel &
John Peaslee in Danville
② also L & B where he now
resides

to son Calvin (subject to above)
remaining estate R & P

Samuel Eastman
9194 OS 12/2/1815

Samuel Eastman
et al

Will

to Mary wife ~~the~~ ^{of} life estate
of $\frac{1}{2}$ of my L¹/₃

to Samuel Eastman my
adopted son
remainder R & P

1815
66
1749

L¹/₃ - home place
w/ Bldgs about 36 AC
one other piece about
20 ac

Mary Eastman (Hawke) #10898
11/10/1824

will all to adopted
son Samuel Eastman
NO L¹/₃

#1376305

Samuel Eastman
Sandown

1/10/1839

Nathaniel
Webster exec

Invy

home farm 60 ac

Meadow 5 AC

Pasture in Danville 50 AC

wrong one?

Will to wife Betsey
 $\frac{1}{2}$ homestead ^{life} _{estate}
farm & meadow

to son John $\frac{1}{2}$ homestead
farm & meadow
with remainder
widows half

share in
in Sandown

361 lower mill
132

235

to sons Joseph & Samuel
all my land in Danville
to be owned equally by them
(see 327-197 Joseph \rightarrow Samuel
all interest)

~~327-197~~

~~285-026~~

~~331-0094~~

327-197 DD 11/22/1847
RD 12/6/1847

Joseph Eastman of Kingston → Samuel Eastman of Sandown

all interest in: same land
willed
by
Rd Danville to Chester Samuel
Eastman
to Jos & Saml
Eastman

